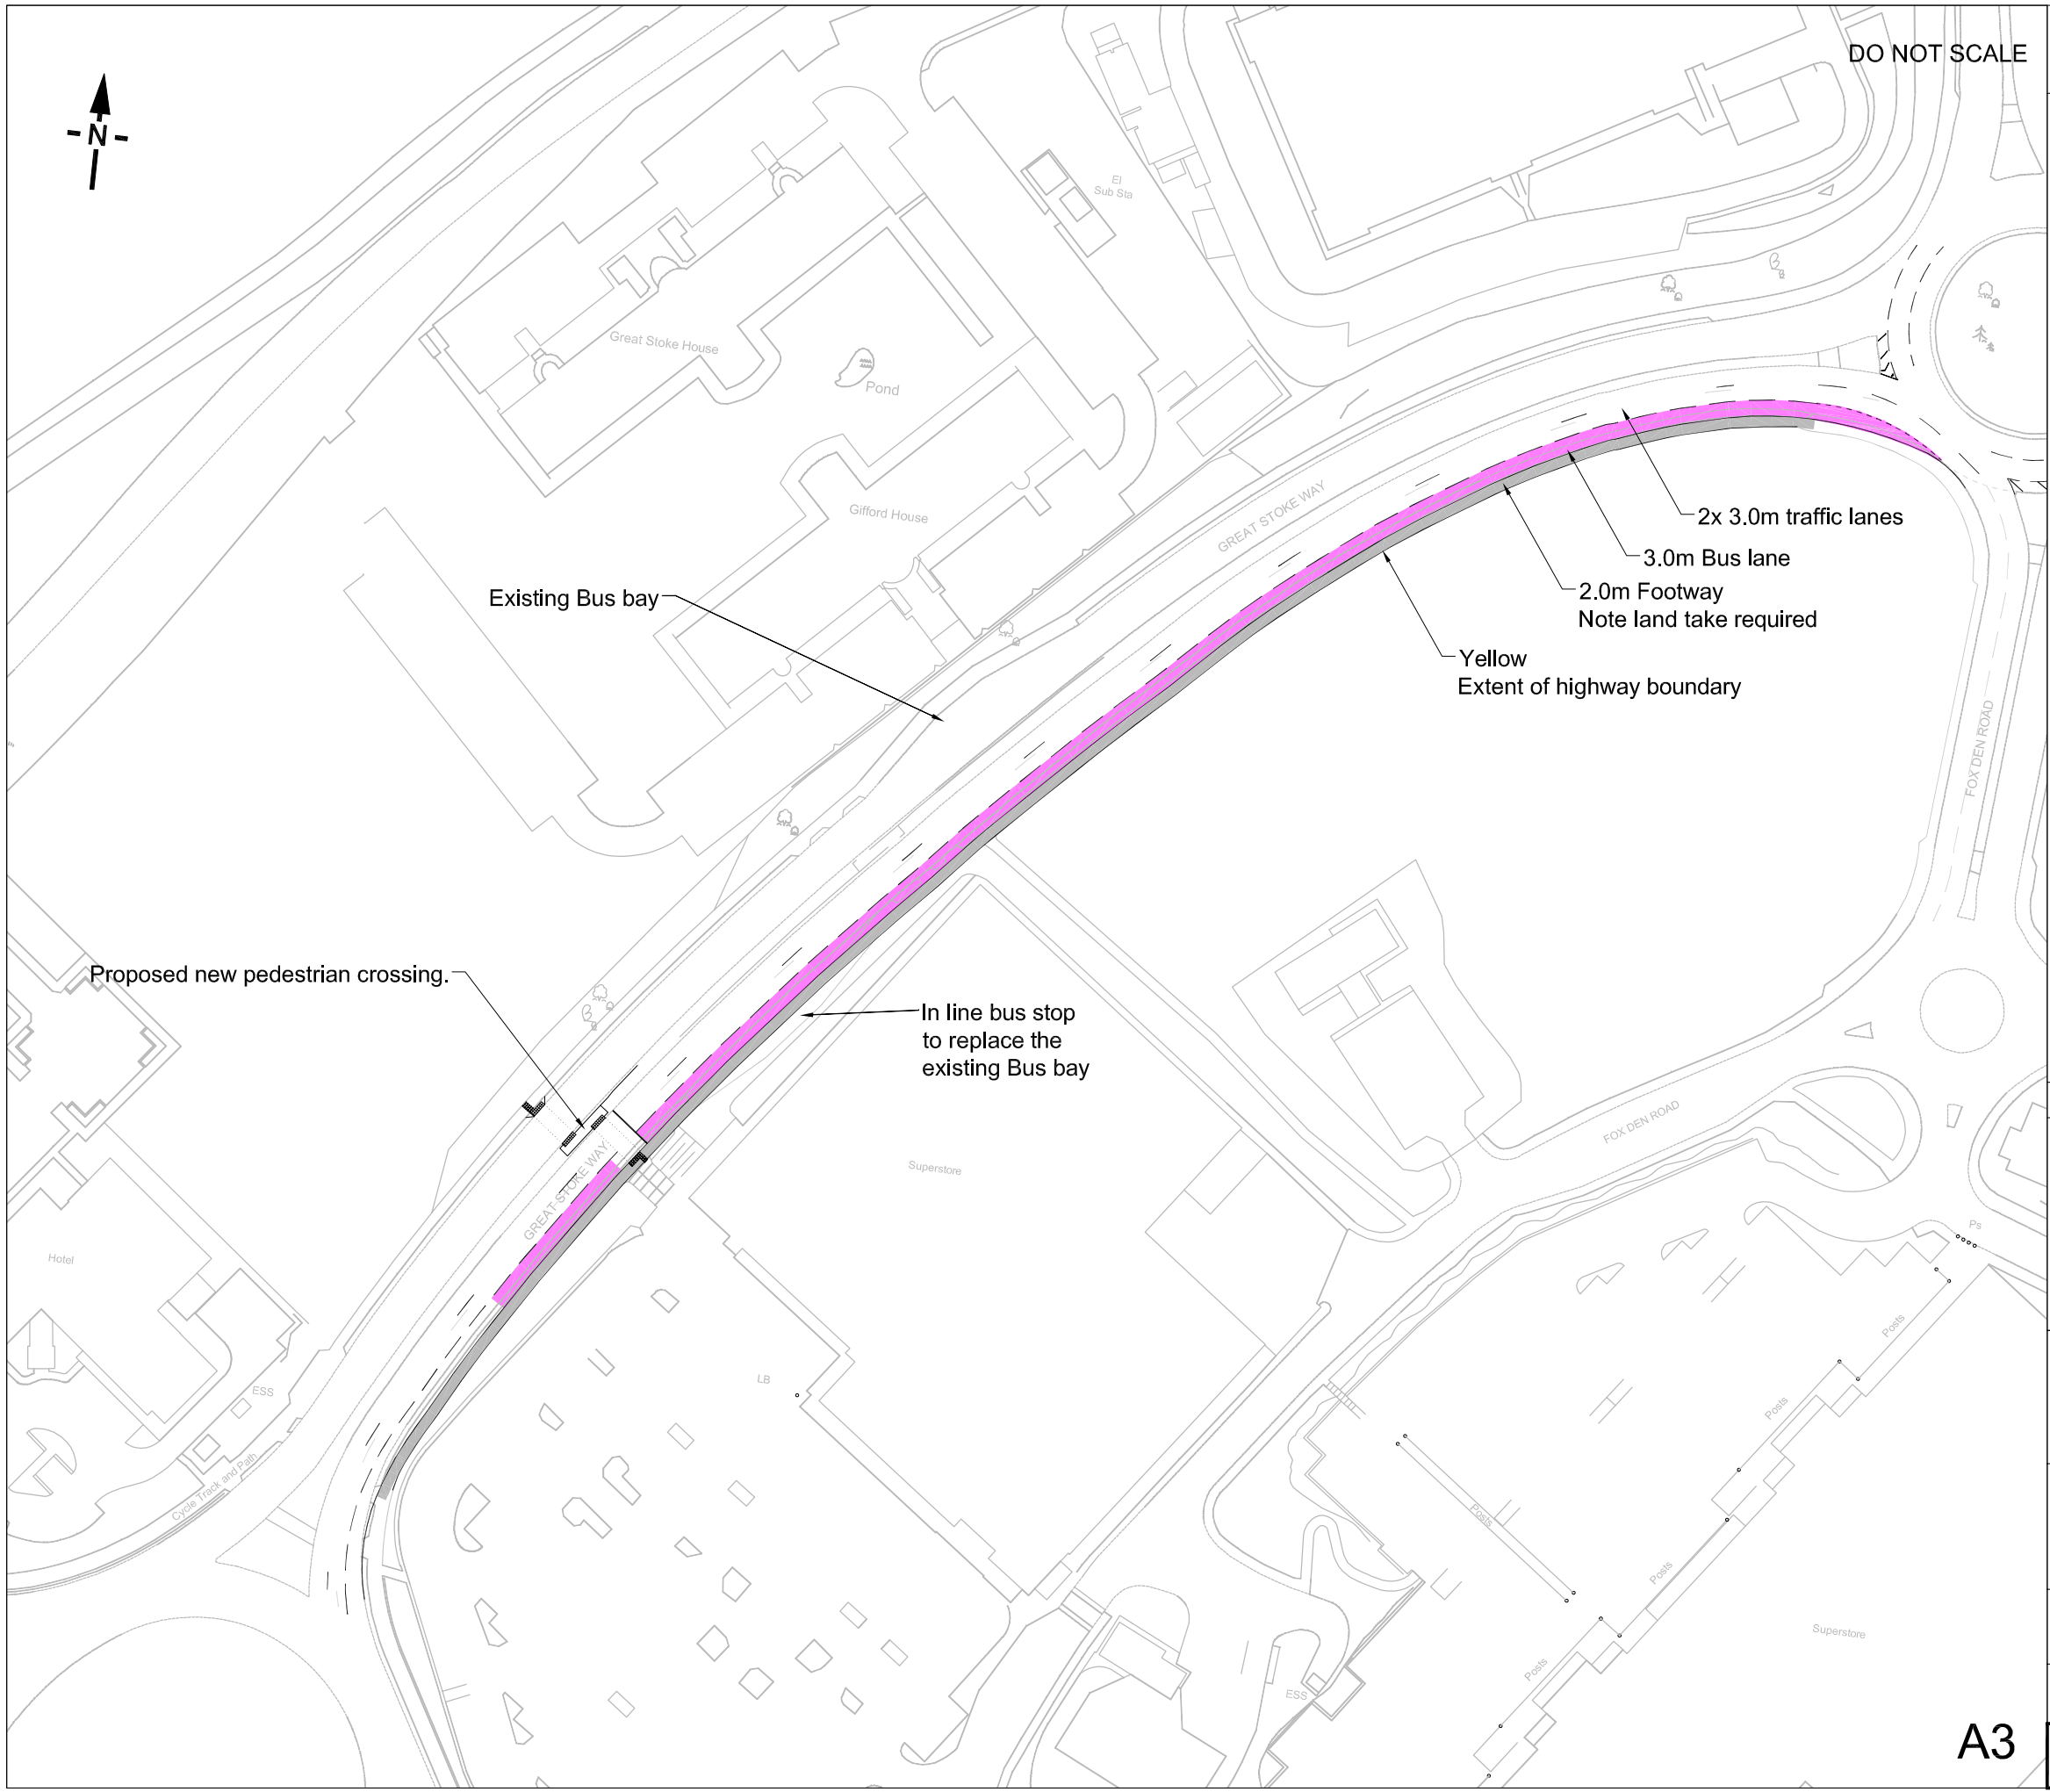

A3

BATH & NORTH EAST SOMERSET

This map is reproduced from Ordnance Survey material with permission of Ordnance Survey on behalf of the Controller of Her Majesty's Stationery Office © Crown copyright. Unauthorised reproduction infringes Crown copyright and may lead to prosecution or civil proceedings.Licence no. 100023410, 2005

- Existing Bus Lane
- Proposed Bus Lane
- Existing HOV Lane
- Proposed HOV Lane
- Highway Feature
- Proposed Footway
- Proposed Cycleway
- Proposed Parking

Note:
All measures shown on this drawing will be funded by the Major Scheme unless stated otherwise.

Rev.	Description	By	Date	Chk'd	Auth

Joint Local Transport Plan Team
Wilder House
Wilder Street
Bristol BS2 8PH

Tel: 0117 922 4921
Email: enquires @ greaterbristoltransportplan.org

Corridor
GREATER BRISTOL BUS NETWORK
CORRIDOR 4: ROUTE 73
CRIBBS CAUSEWAY TO
BRISTOL CITY CENTRE

Title
GREAT STOKE WAY

Original Scale	Drawn	Checked	Authorised
1:1250	JD	NGG	NGG
	Date Mar 05	Date Mar 05	Date Mar 05

UA Drawing Number
SGC -T001 - 228 - 4/10/02

Rev

QBC Drawing Number
C04-008